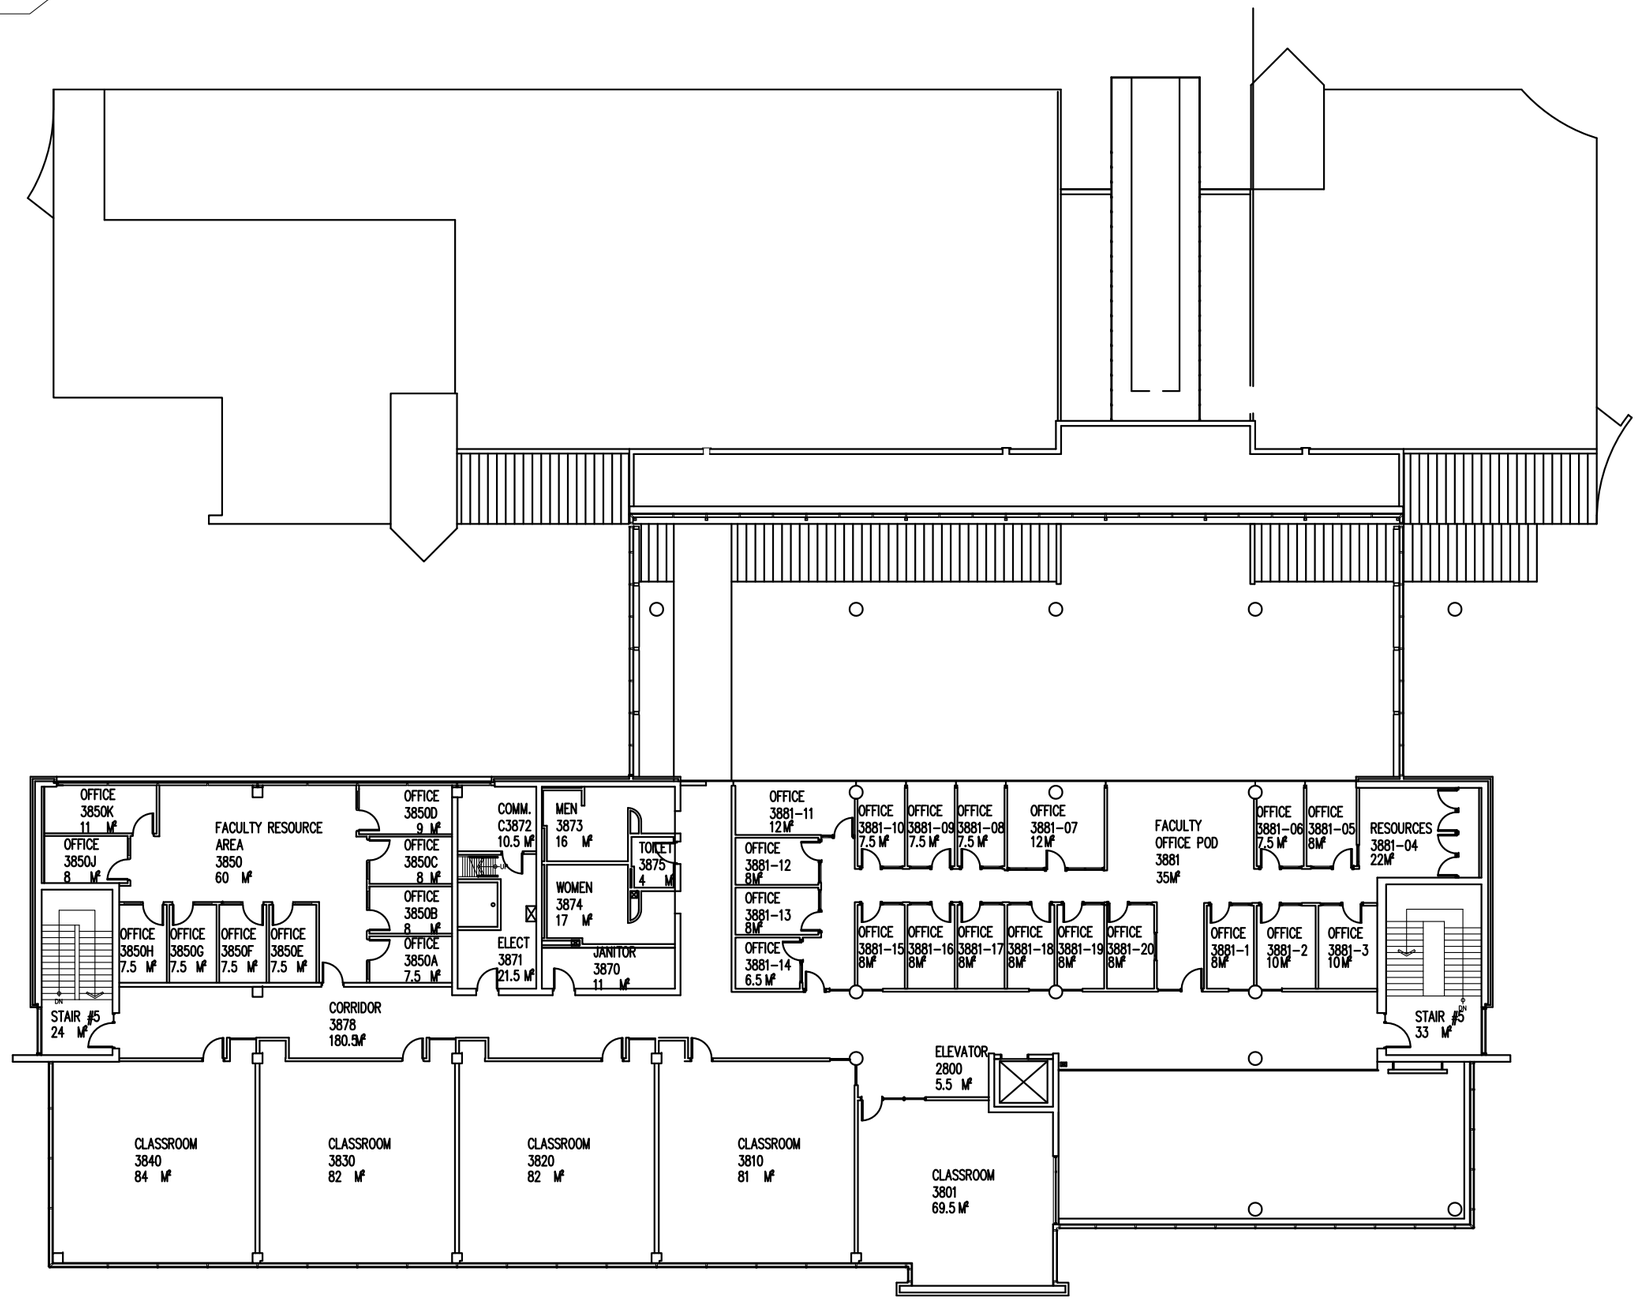

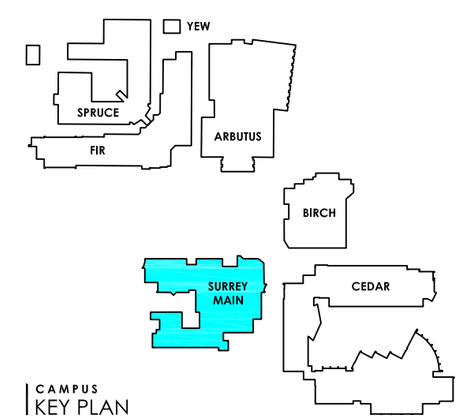

CAMPUS
KEY PLAN

KPU | KWANTLEN POLYTECHNIC UNIVERSITY

DRAWING TITLE THIRD FLOOR	DRAWING NUMBER ---	DRAWN BY HH
CAMPUS SURREY	DRAWING DATE AUGUST 14, 2014	ORIENTATION NORTH
BUILDING SURREY MAIN	DRAWING SCALE NTS	