FACILITIES SERVICES

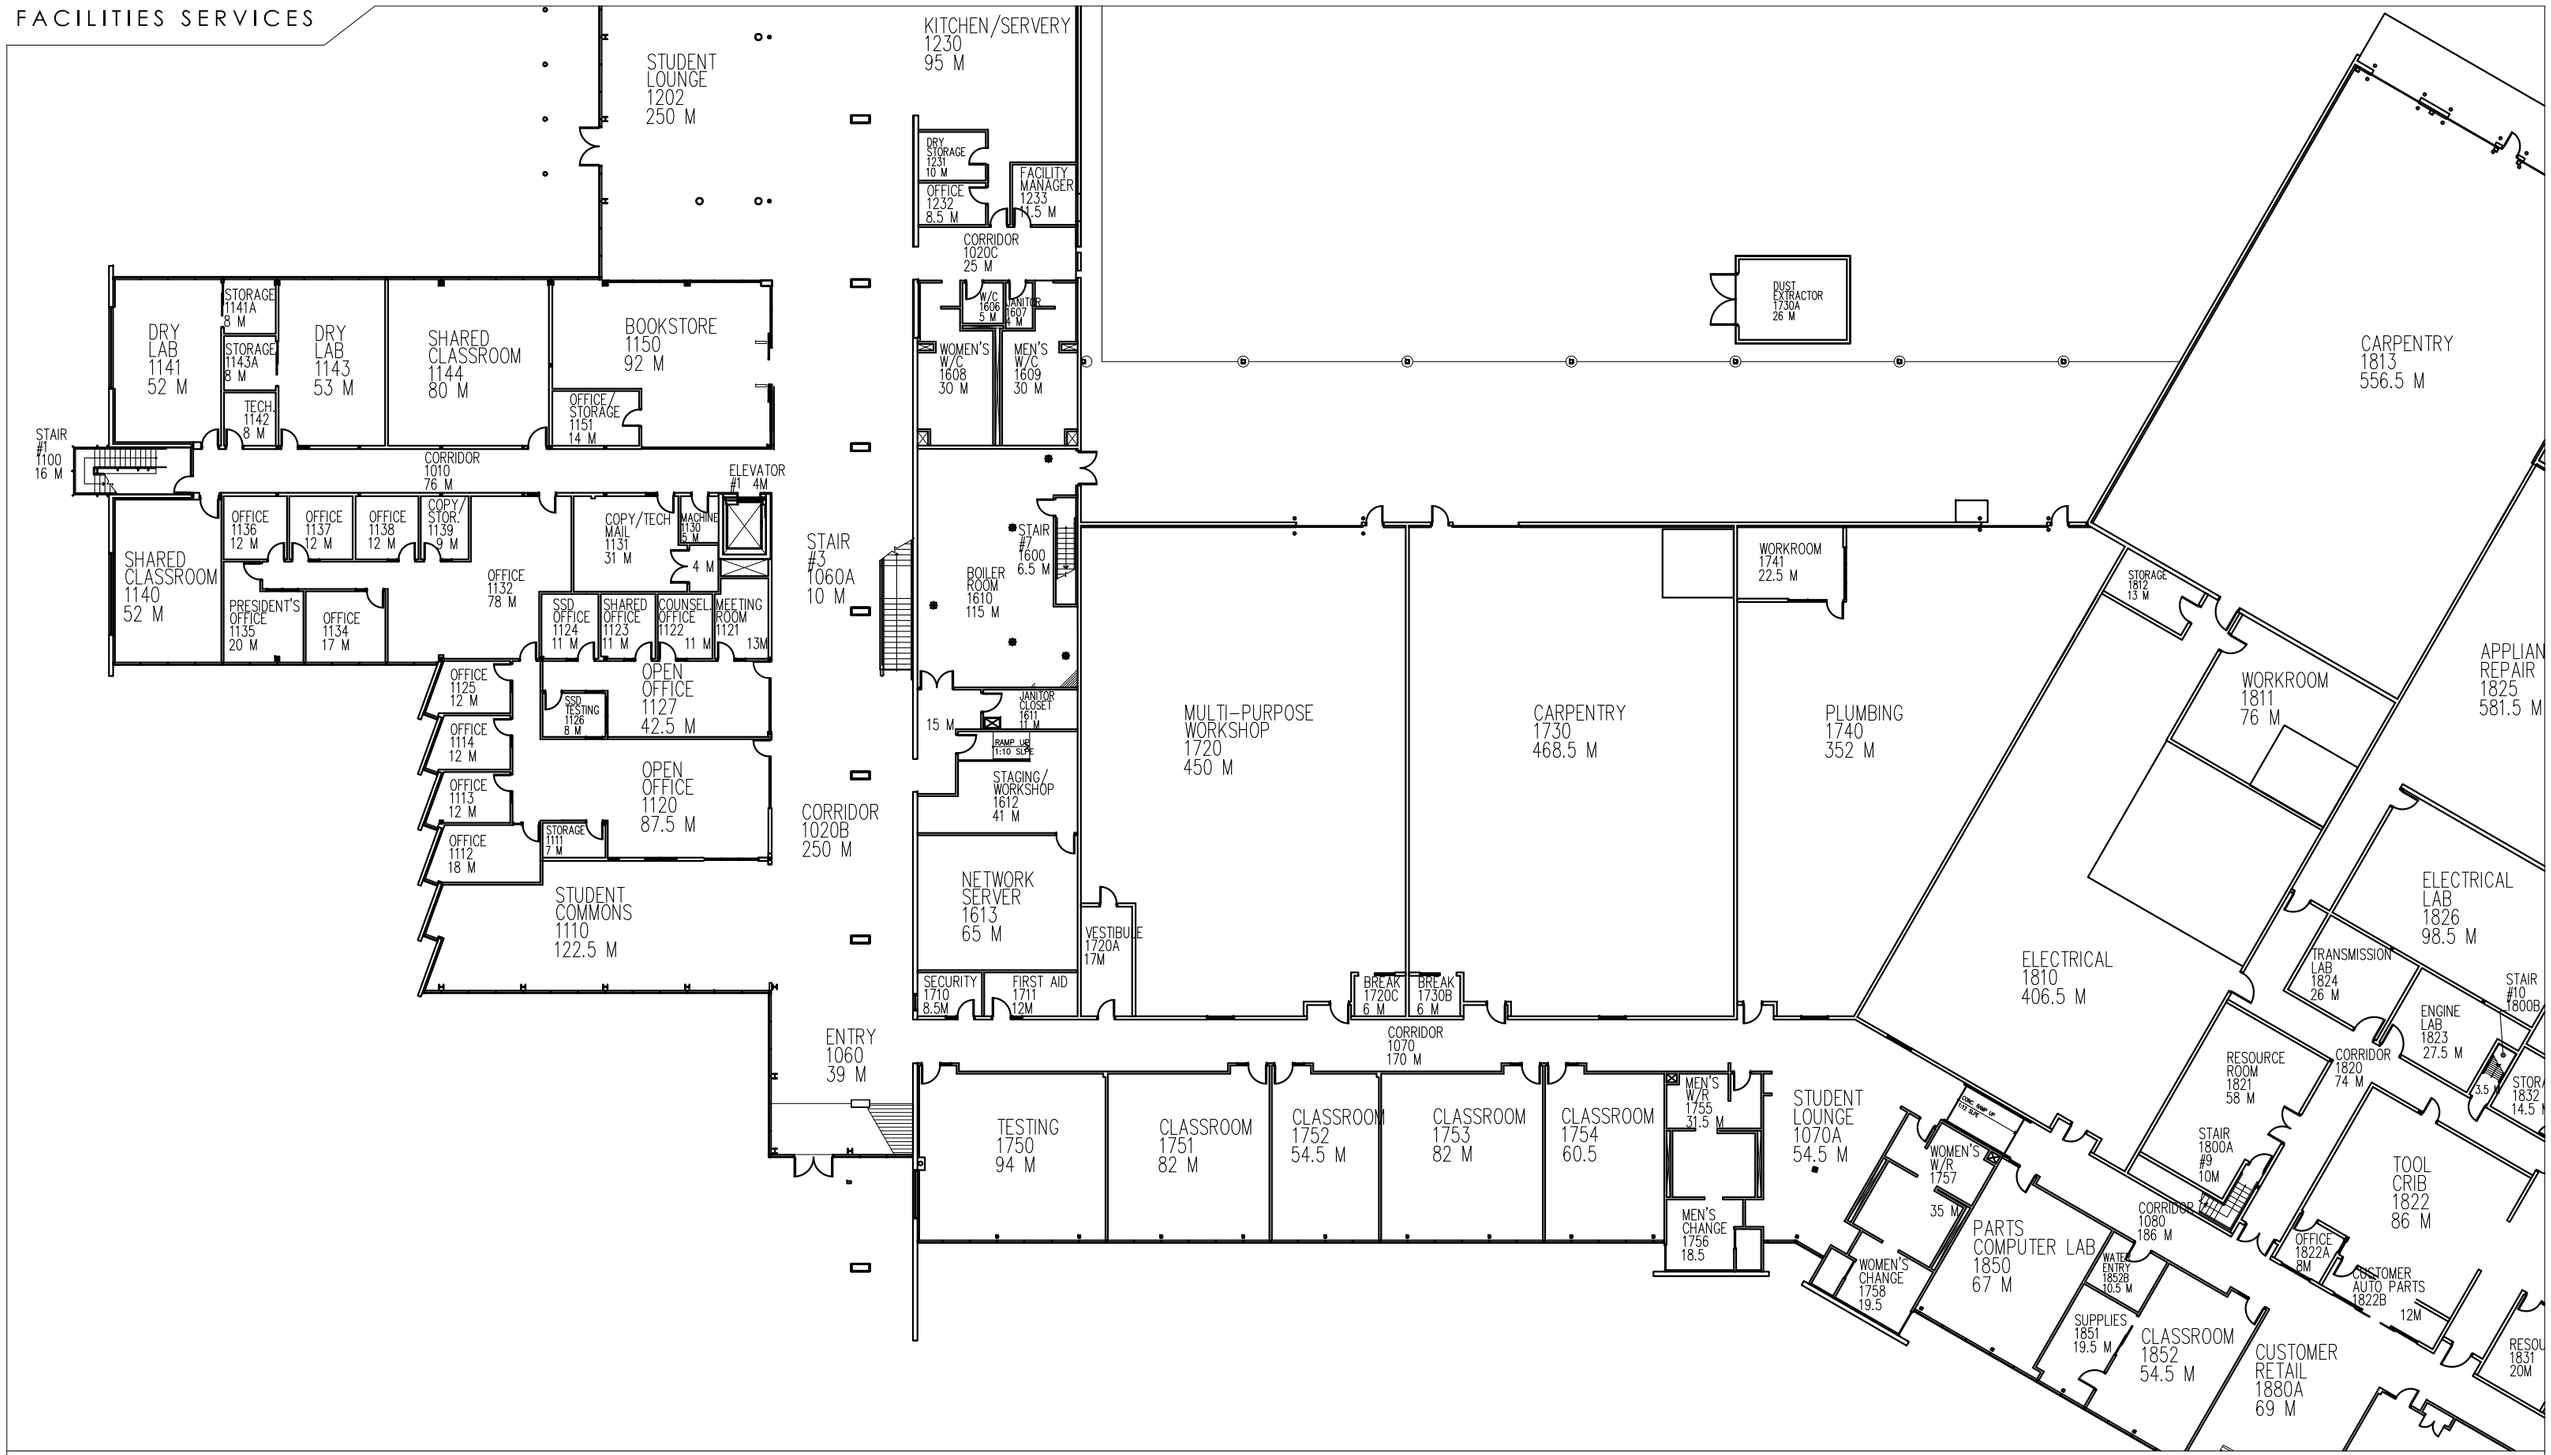

KPU | KWANTLEN POLYTECHNIC UNIVERSITY

DRAWING TITLE FIRST FLOOR - SOUTHWEST VIEW	DRAWING NUMBER ---	DRAWN BY HH ML
CAMPUS TECH	DRAWING DATE MAY 13, 2015	ORIENTATION NORTH
BUILDING MAIN	DRAWING SCALE NTS	