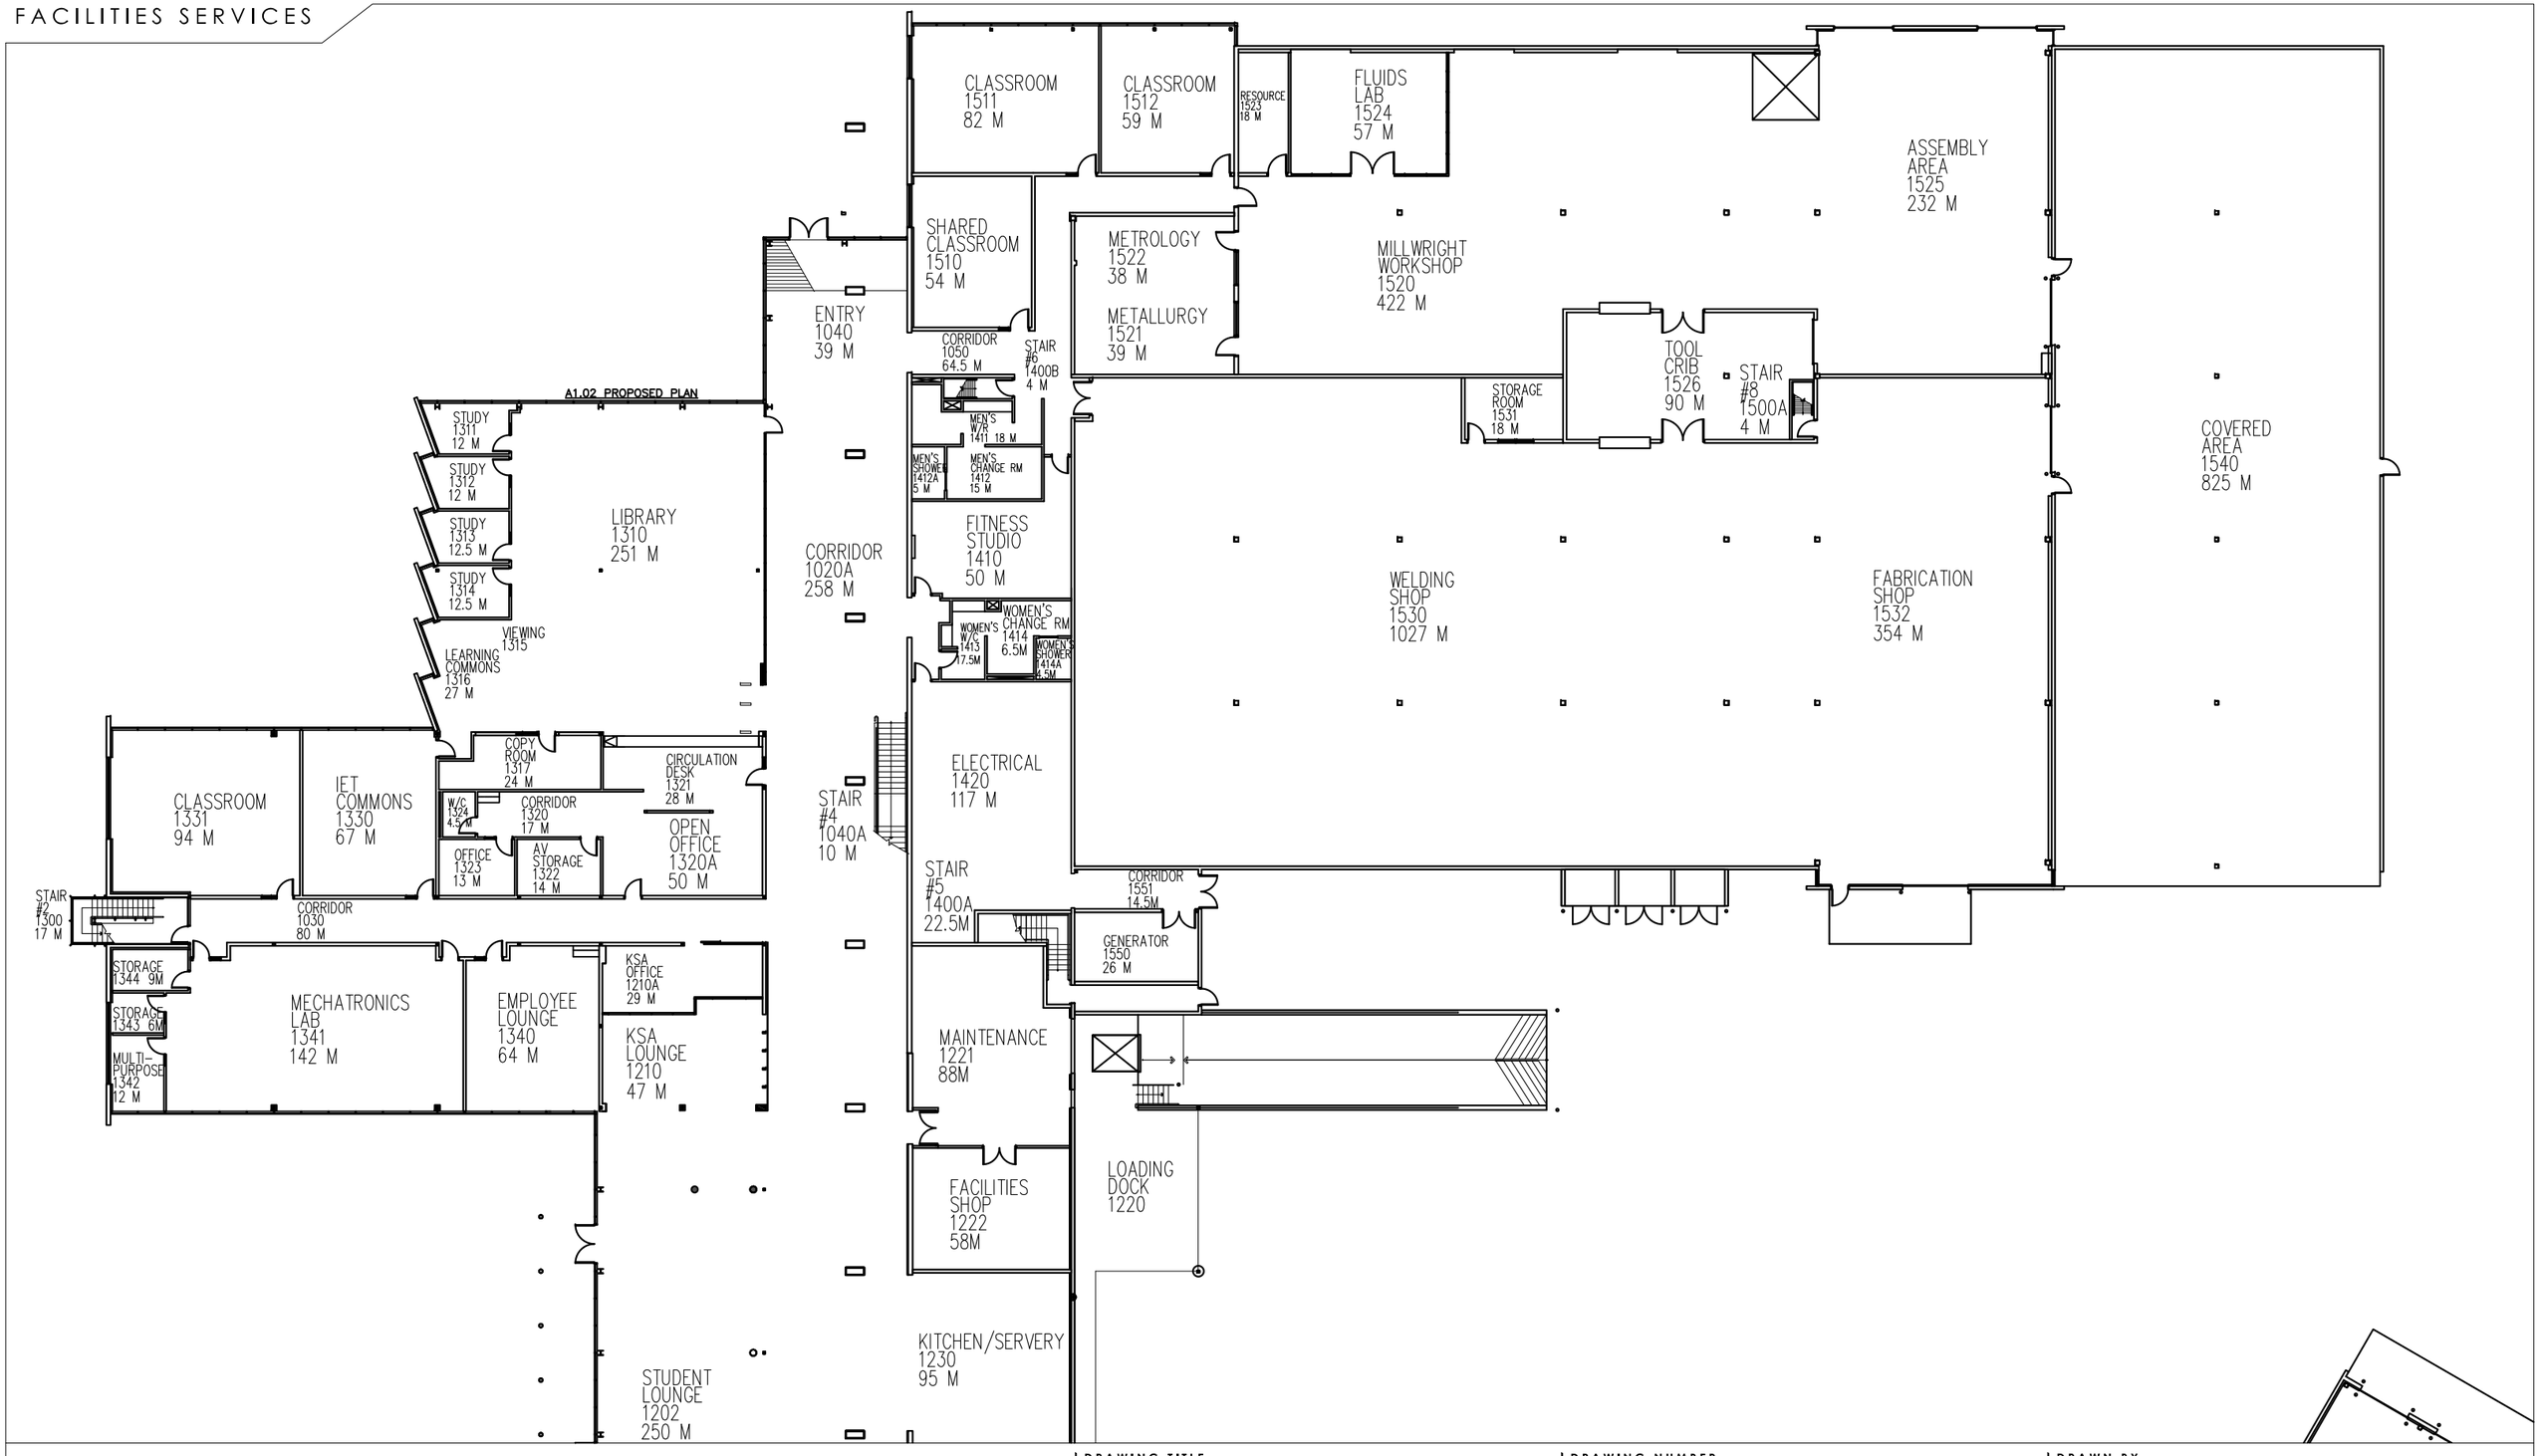

KPU | KWANTLEN POLYTECHNIC UNIVERSITY

DRAWING TITLE: FIRST FLOOR - NORTH VIEW	DRAWING NUMBER: ---	DRAWN BY: MR
CAMPUS: TECH	DRAWING DATE: AUGUST 17, 2018	ORIENTATION: NORTH
BUILDING: MAIN	DRAWING SCALE: NTS	