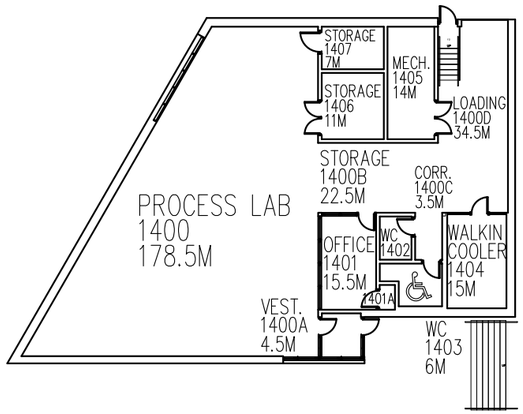

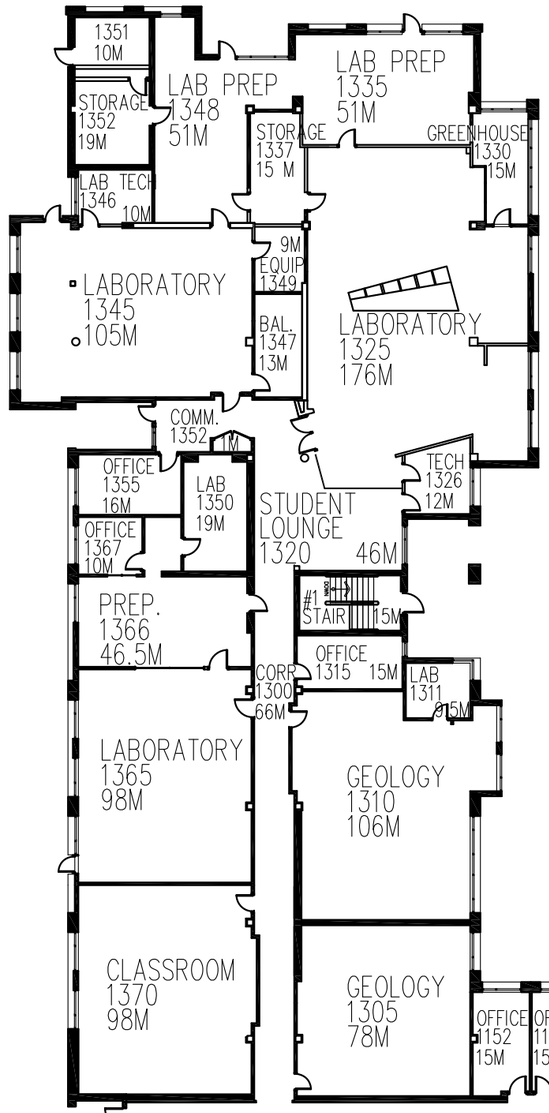

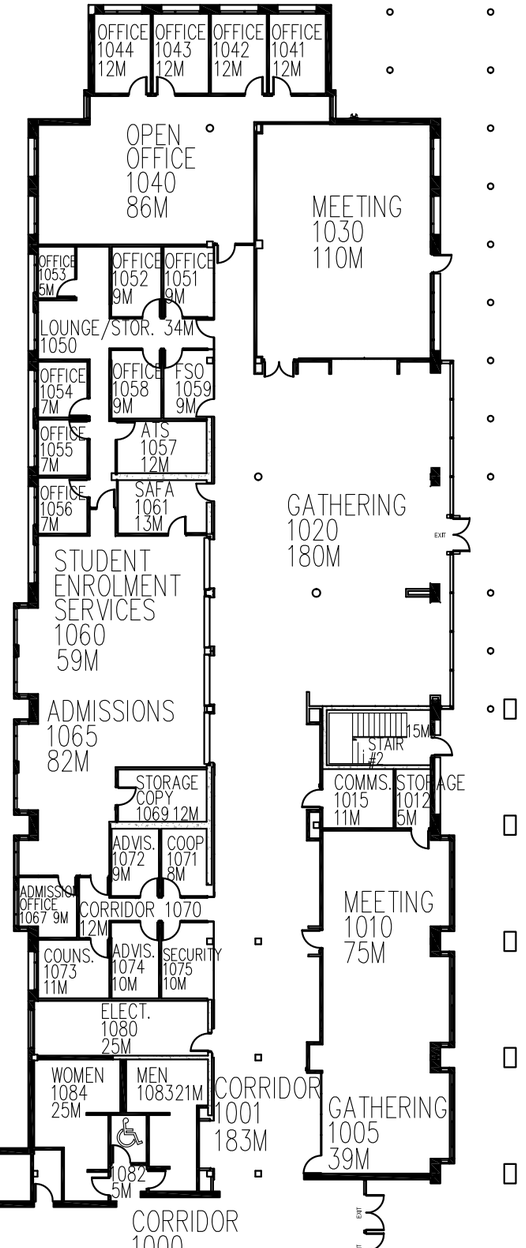

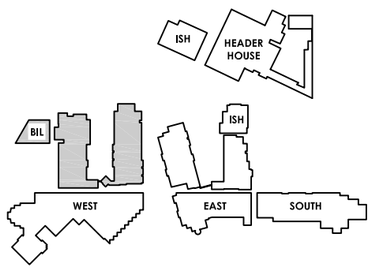

CAMPUS
KEY PLAN

KPU | KWANTLEN POLYTECHNIC UNIVERSITY

DRAWING TITLE FIRST FLOOR - NORTH VIEW	DRAWING NUMBER ---	DRAWN BY HH
CAMPUS LANGLEY	DRAWING DATE DECEMBER 6, 2024	ORIENTATION NORTH
BUILDING WEST	DRAWING SCALE NTS	