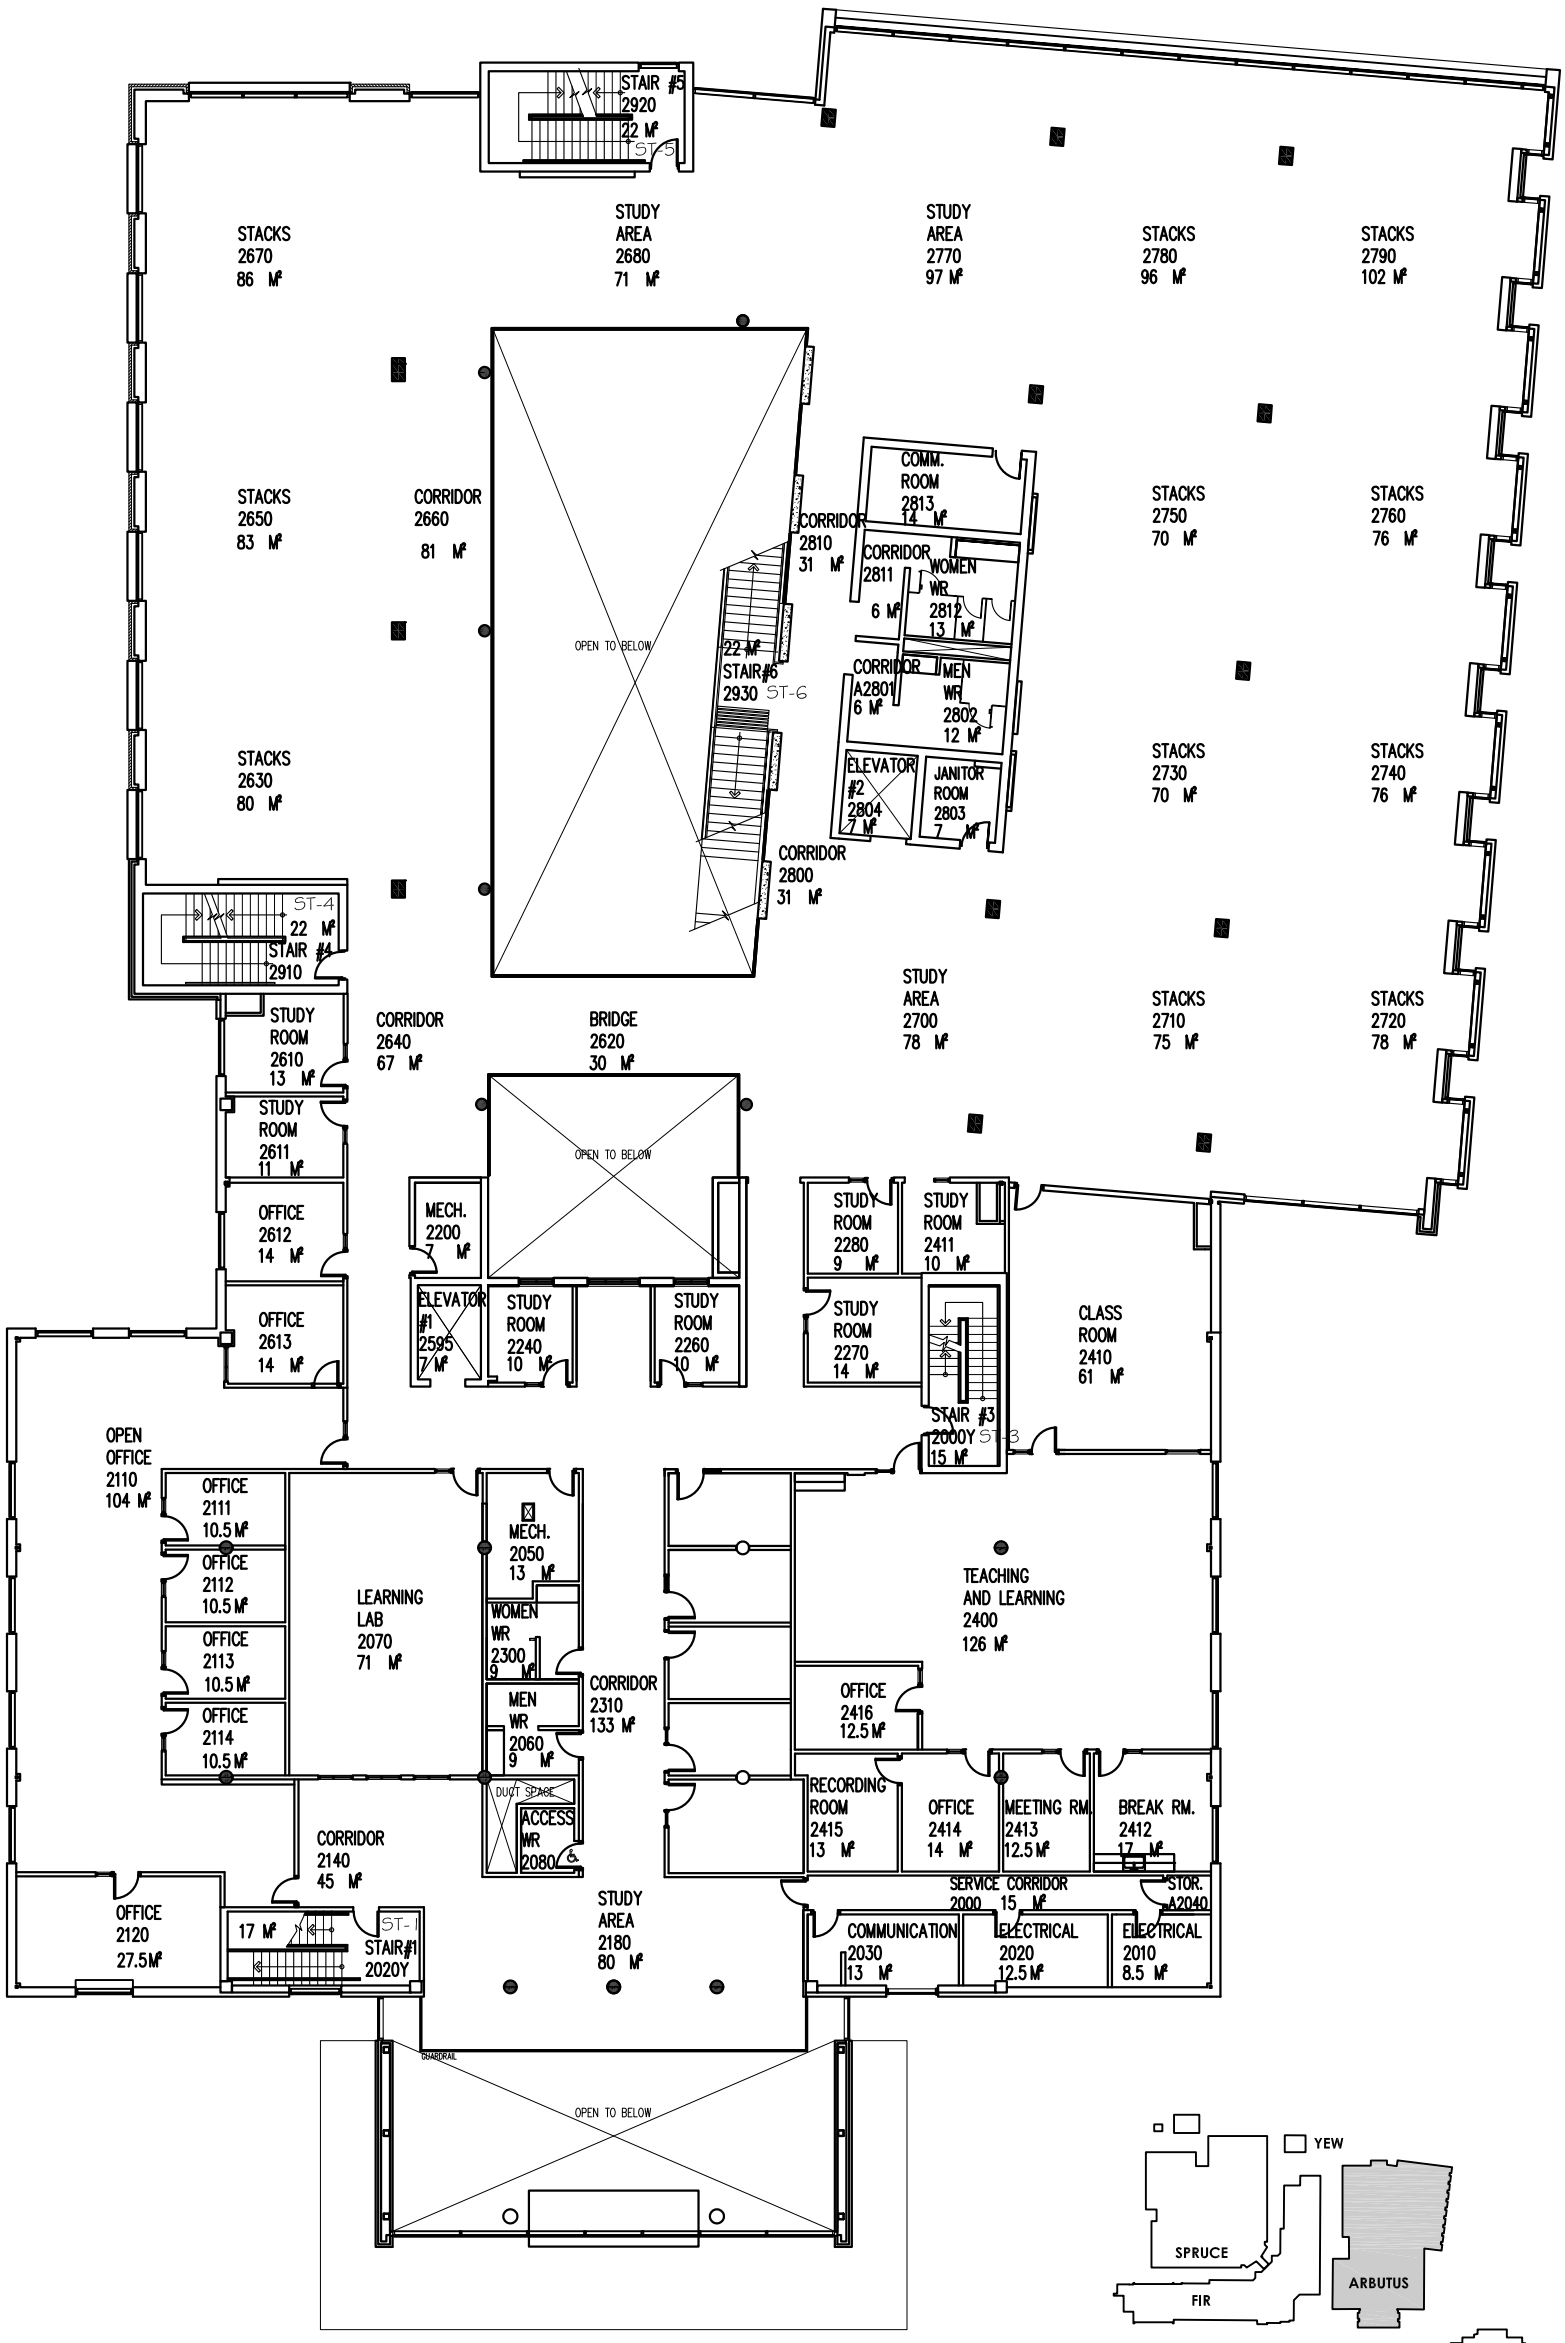

CAMPUS
KEY PLAN

KPU | KWANTLEN POLYTECHNIC UNIVERSITY

DRAWING TITLE	DRAWING NUMBER	DRAWN BY
SECOND FLOOR	---	PS
CAMPUS: SURREY	DRAWING DATE: NOVEMBER 17, 2020	ORIENTATION: NORTH
BUILDING: ARBUTUS	DRAWING SCALE: NTS	