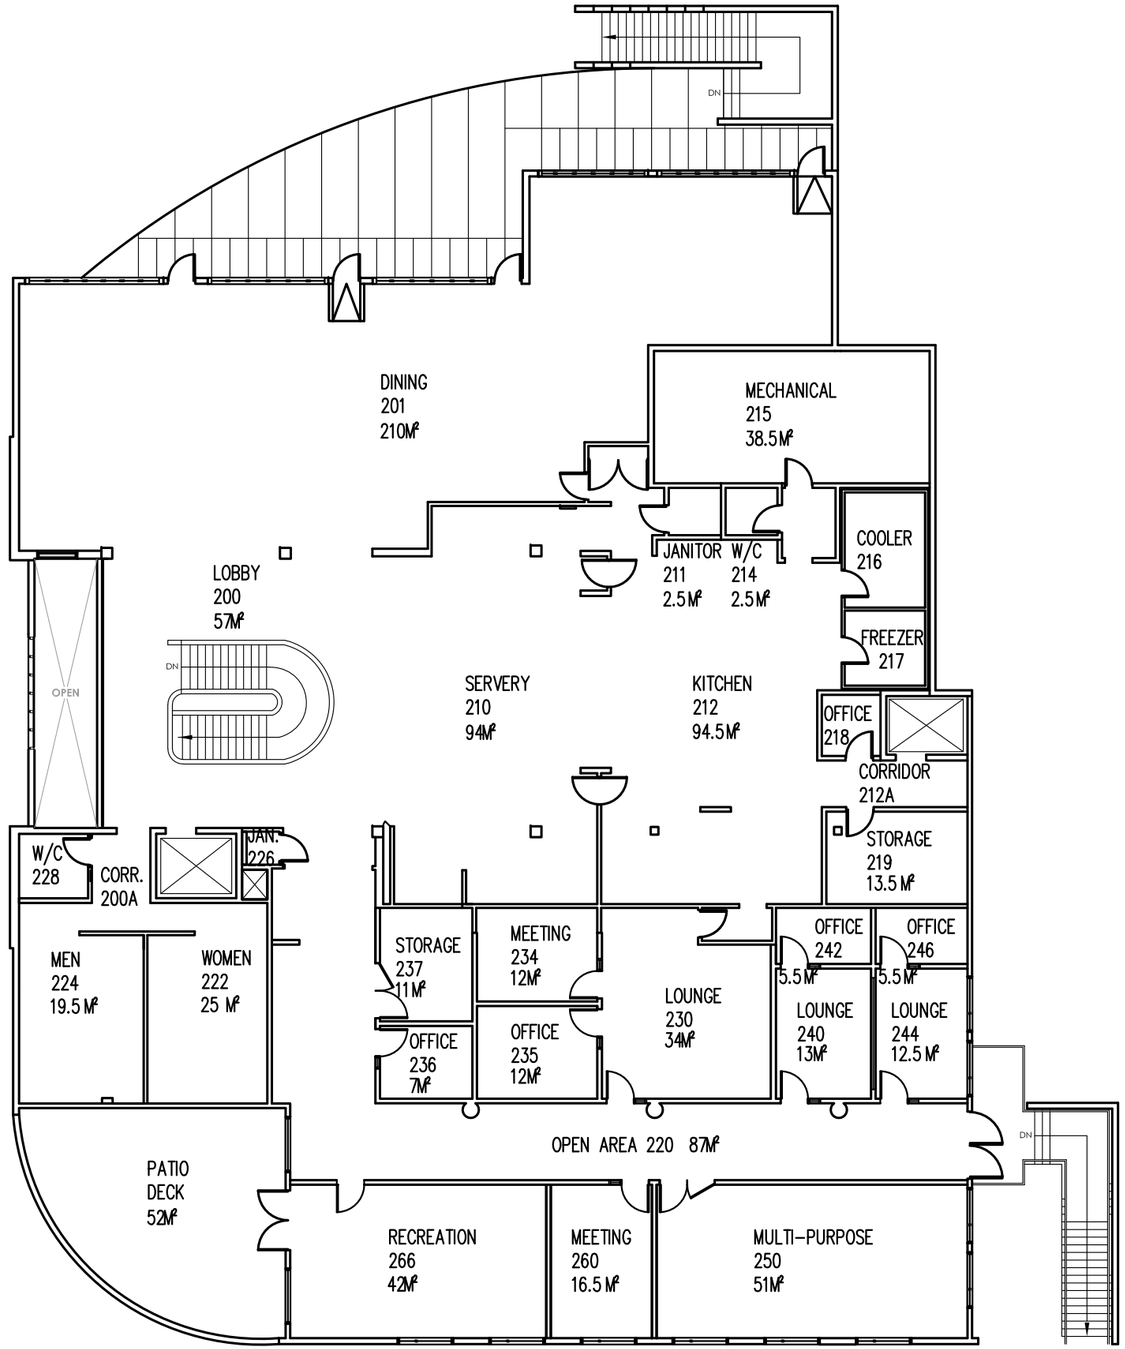

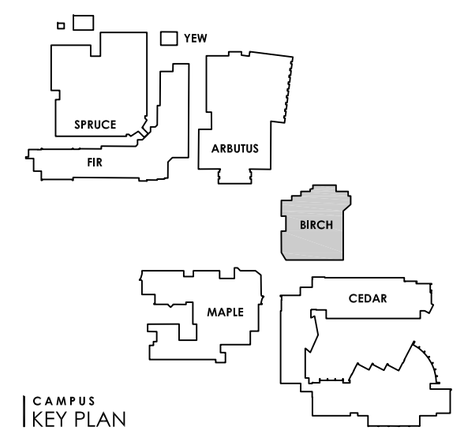

CAMPUS
KEY PLAN

KPU | KWANTLEN POLYTECHNIC UNIVERSITY

DRAWING TITLE SECOND FLOOR	DRAWING NUMBER ---	DRAWN BY EC
CAMPUS SURREY	DRAWING DATE AUGUST 24, 2024	ORIENTATION NORTH
BUILDING BIRCH	DRAWING SCALE NTS	