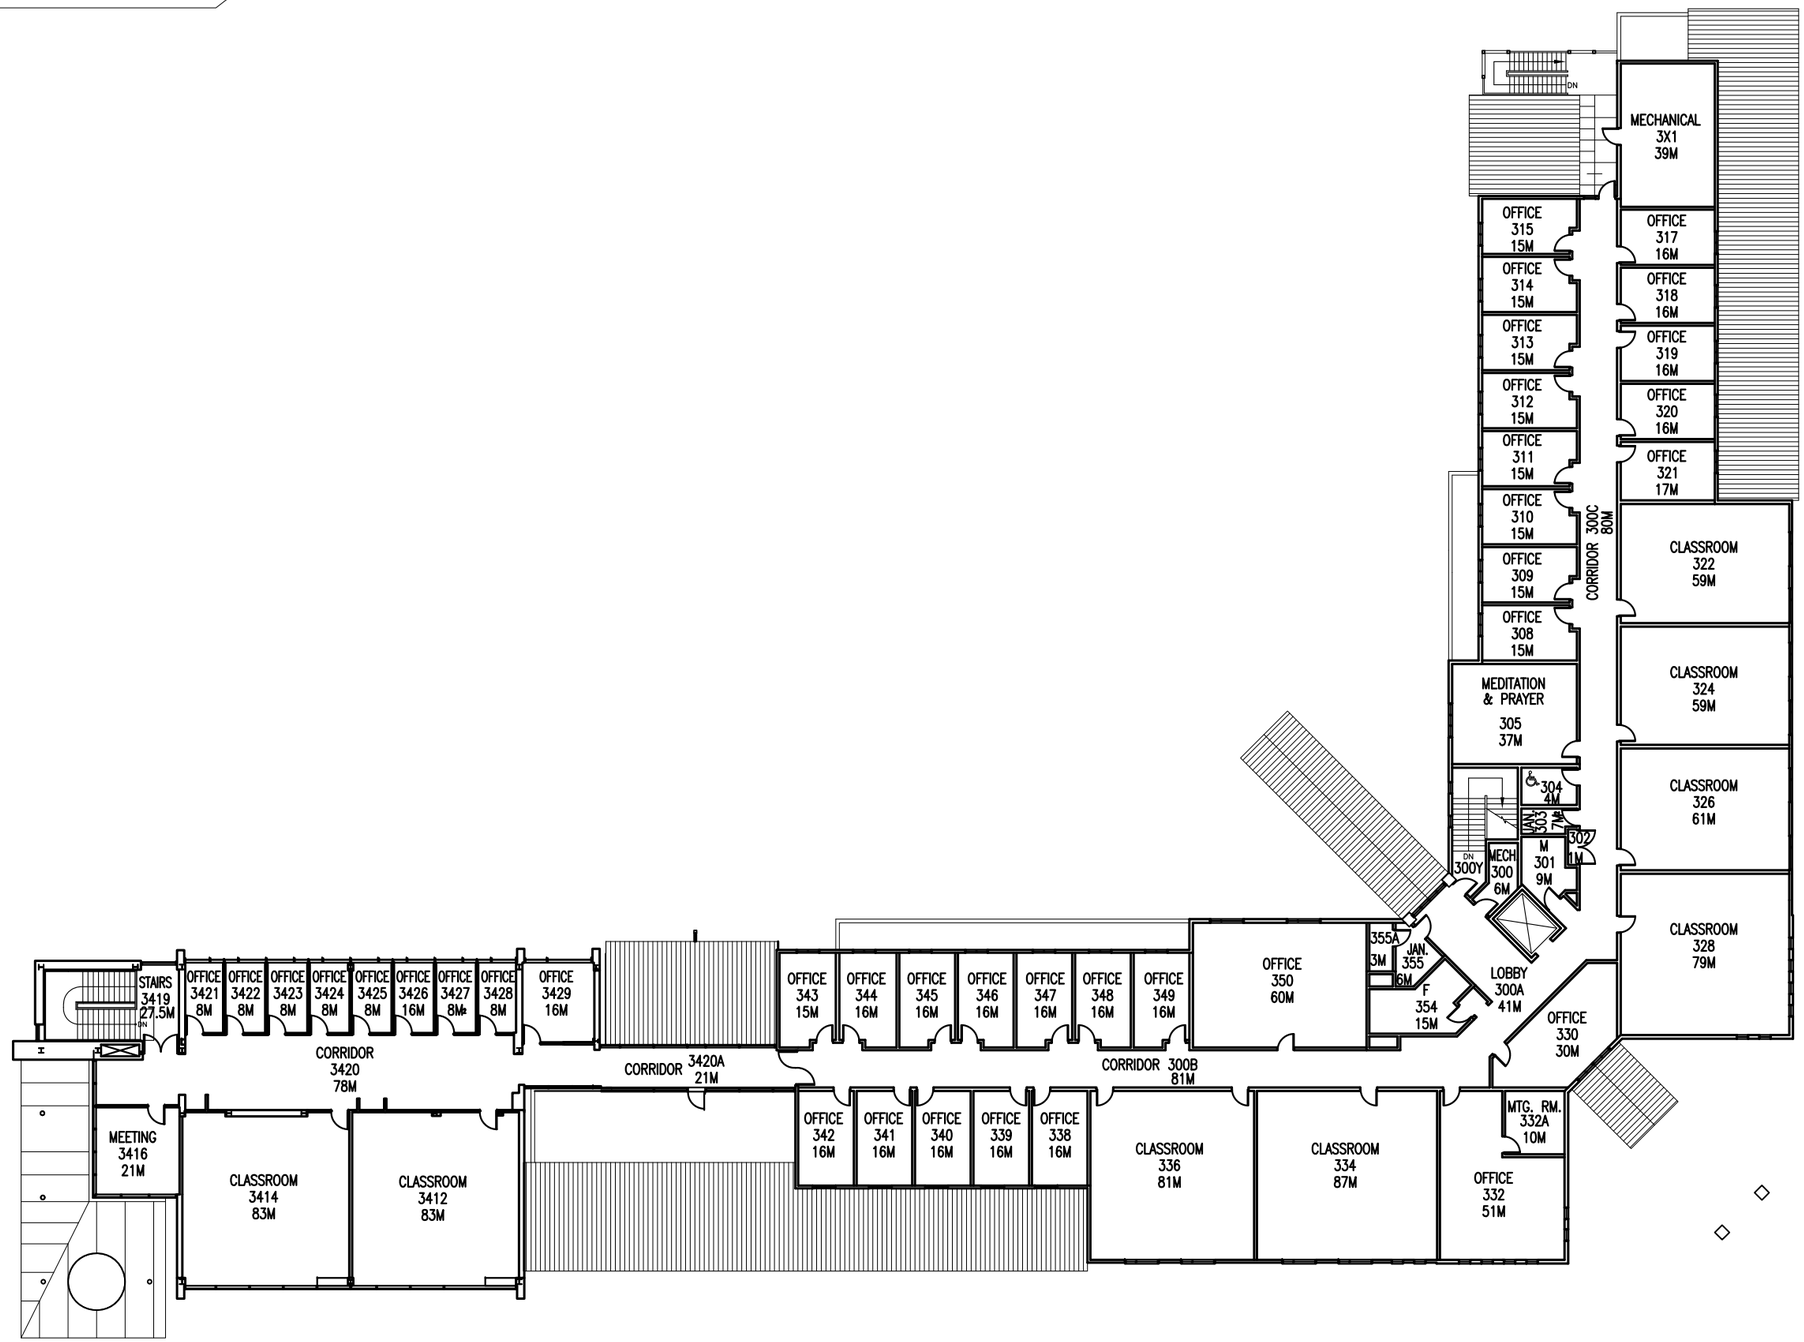

CAMPUS
KEY PLAN

KPU | KWANTLEN POLYTECHNIC UNIVERSITY

DRAWING TITLE THIRD FLOOR	DRAWING NUMBER ---	DRAWN BY HH
CAMPUS SURREY	DRAWING DATE DECEMBER 6, 2024	ORIENTATION NORTH
BUILDING FIR	DRAWING SCALE NTS	