FACILITIES SERVICES

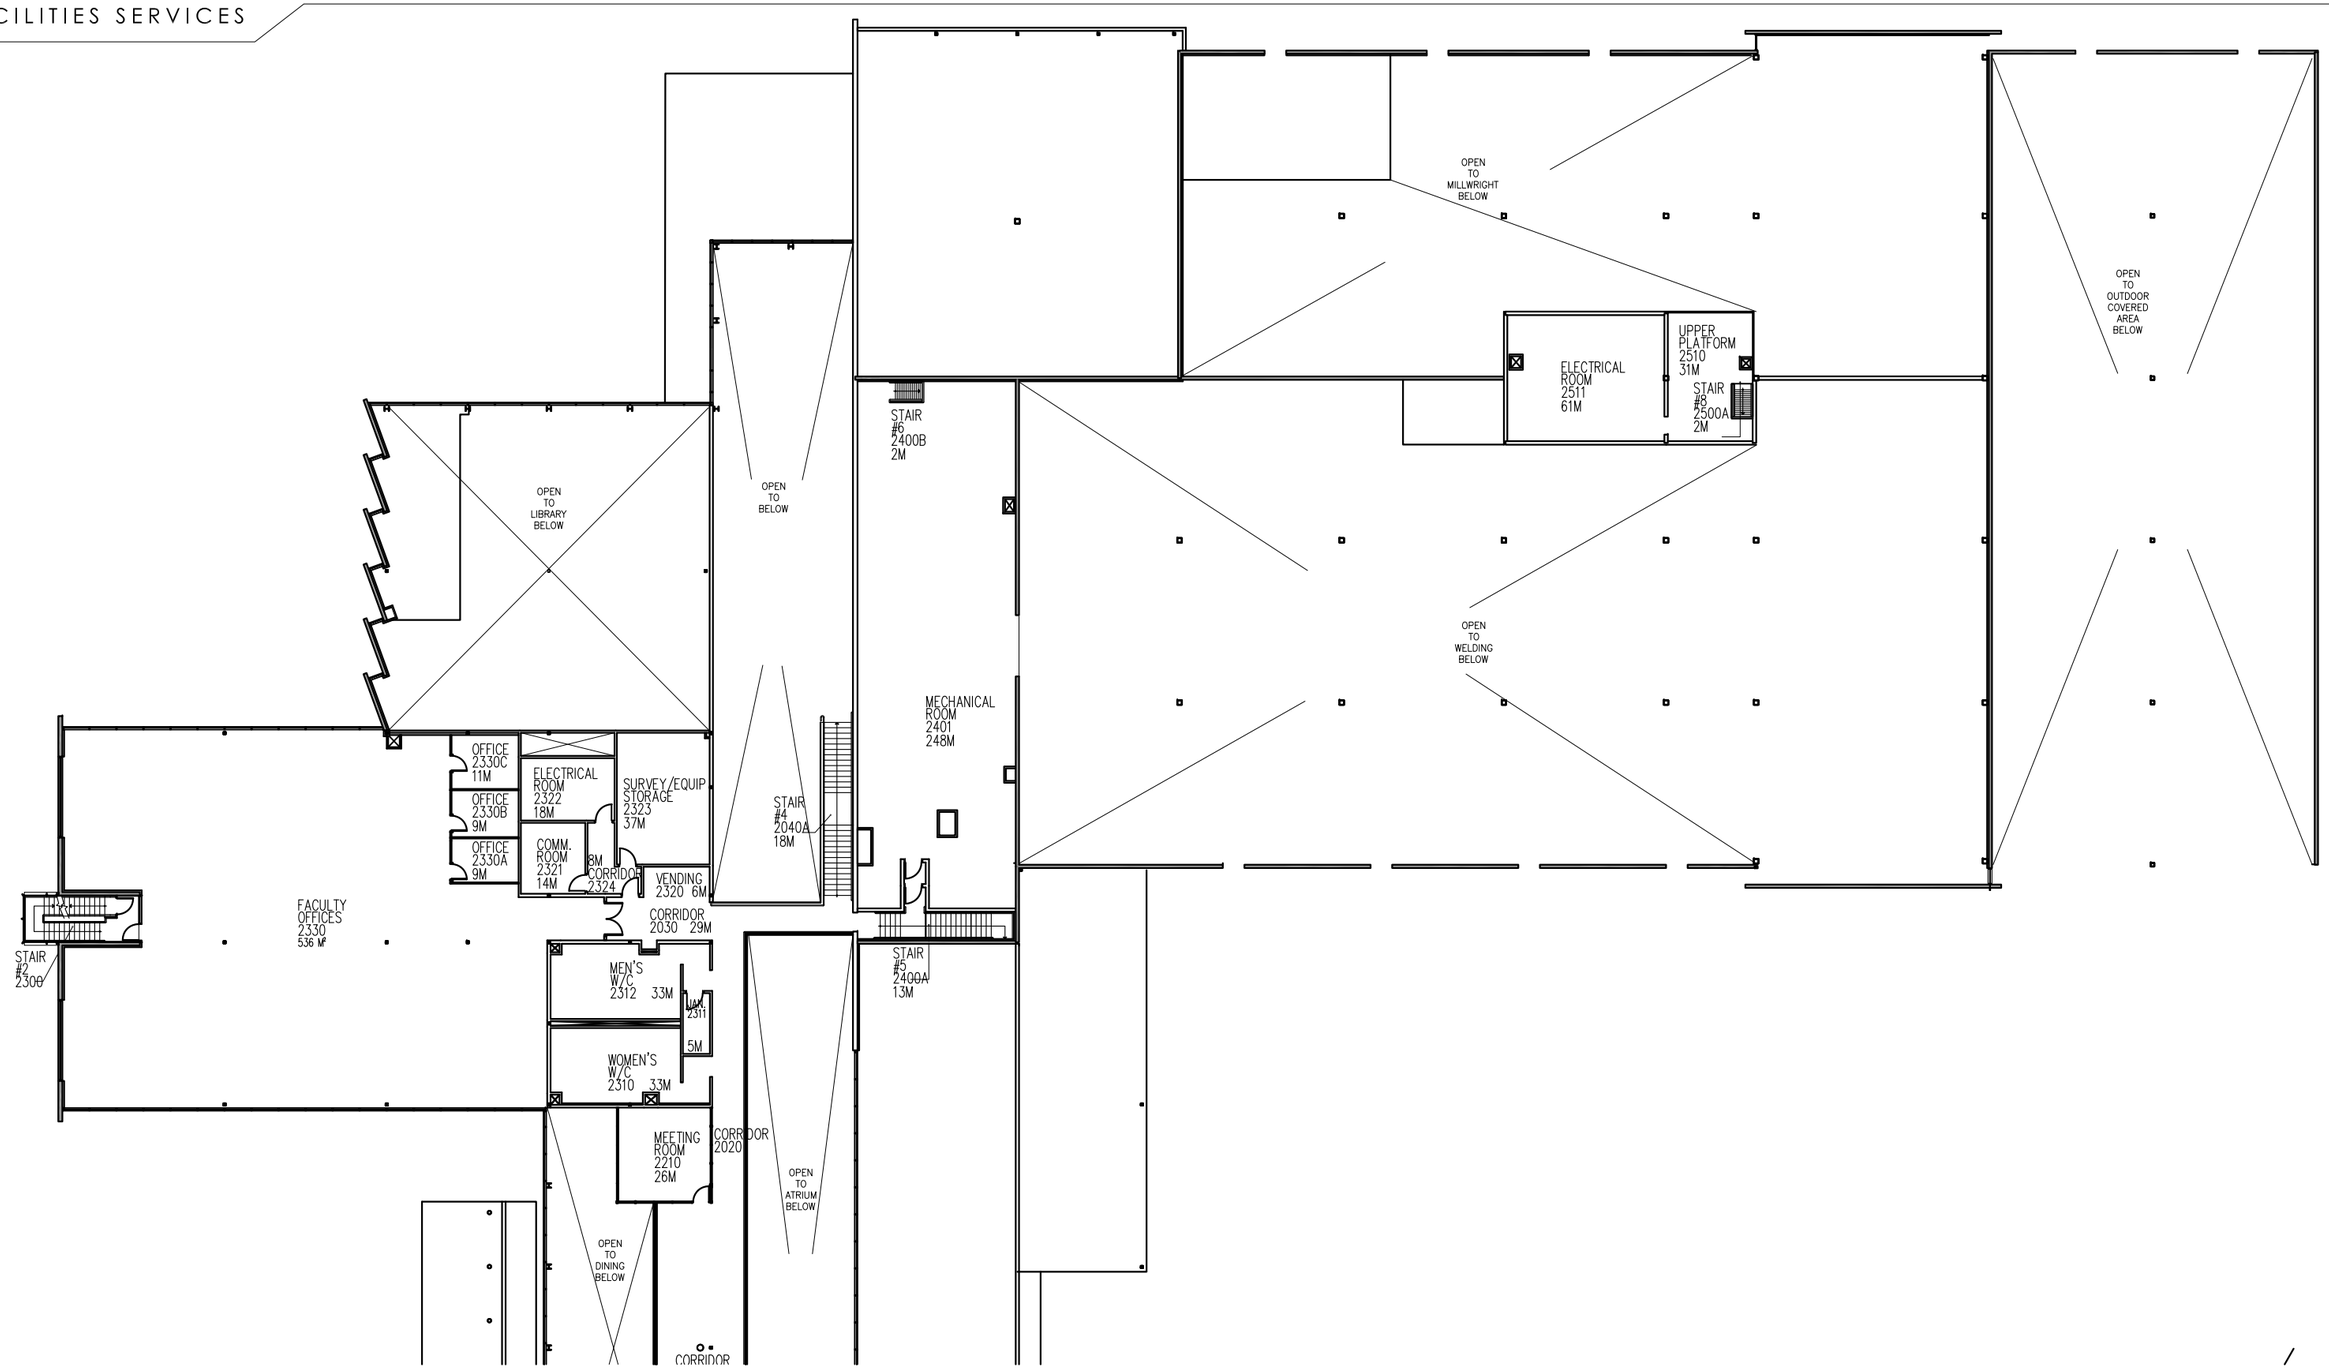

KPU | KWANTLEN POLYTECHNIC UNIVERSITY

DRAWING TITLE	DRAWING NUMBER	DRAWN BY
SECOND FLOOR - NORTH VIEW	---	HH
CAMPUS	**DRAWING DATE**	**ORIENTATION**
TECH	DECEMBER 6, 2024	NORTH
BUILDING	**DRAWING SCALE**	
MAIN	NTS	